1500618000 (1) Vernon J. and Melva Wengerd
187–147 5/9/1974
1.104 ac p.7–248

1560005000 (2) Trustees of Lutheran Church
aka Schenkelberger Cemetery
23–301 12/30/1858
0.5 ac

1500182000 (3) Gerald R. and Stacey L. Klingerman
OR.189–1367 6/2/2006
⦸ 0.5 ac

1500443000 (4) Ray N. and Betty Mast
OR.186–1314 1/26/2006
⦸ 0.5 ac

1500445001 (5) Doran D. Scheufler
254–761 3/6/1992
0.804 ac p.12–282

1500684001 (6) Leroy J. and Esther N. Yoder
OR.45–714 1/18/2000
0.988 ac p.16–683

1500661001 (7) Myron L. and Betty Yoder
OR.179–1622 4/13/2005
1.815 ac p.19–365

1500082001 (8) Larry A. and Clara D. Hershberger
239–318 6/8/1988
1.814 ac p.12–9

1500083001 (9) Larry A. and Clara D. Hershberger
272–790 3/28/1996
1.96 ac p.14–383

1500018001 (10) Andrew J. and Ruth Ann Bowman
OR.171–1253 4/12/2004
1.966 ac p.19–37

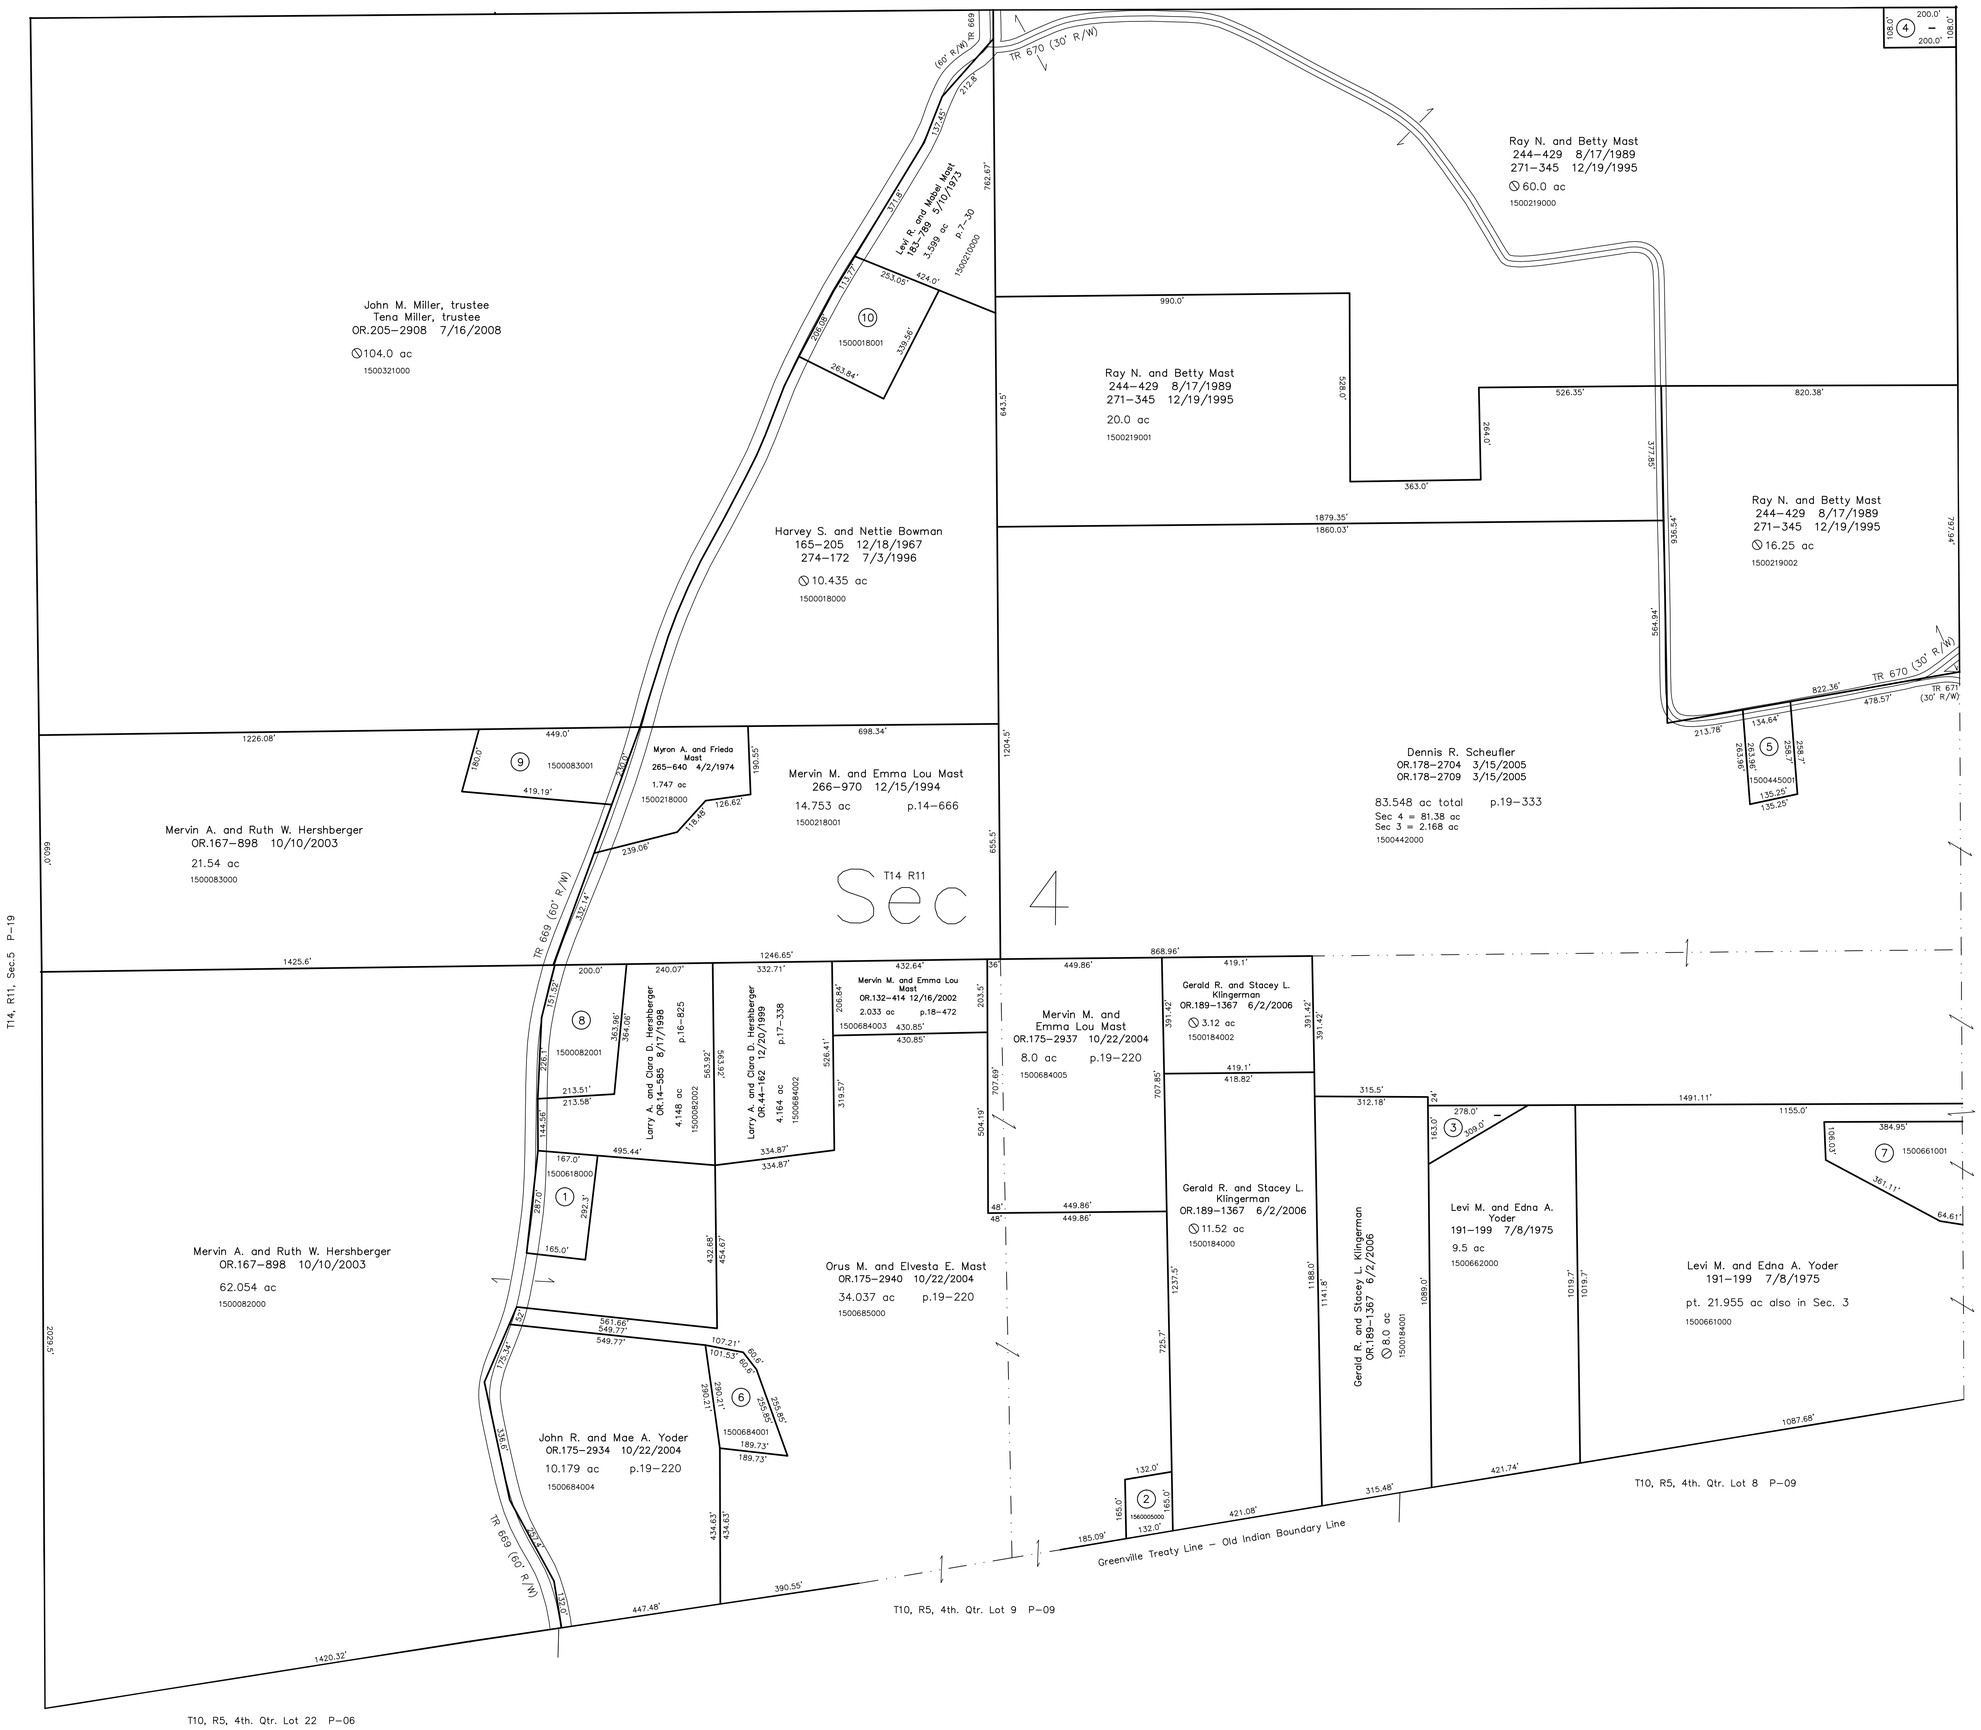

0' 200' 400' 600'
1" = 200'

LET IT BE KNOWN, THIS MAP HAS BEEN PREPARED AS A REFERENCE GUIDE TO PROPERTY OWNERSHIP. WE BELIEVE THIS INFORMATION TO BE CORRECT AND CURRENT, HOWEVER IT IS NOT INTENDED FOR ANY LEGAL USE, WHETHER IT BE IN SALES, TRANSFERS, TRADES, LEASES OF ANY TYPE, ETC., AND DO NOT ACCEPT RESPONSIBILITY FOR ERRORS OF ANY NATURE OR OMISSIONS CONTAINED HEREIN.

⦸ new survey required for next transfer

Last Revision: 7/16/2008

T-14, R-11, Sec.4
Paint Twp.
Holmes County, Ohio

P-22