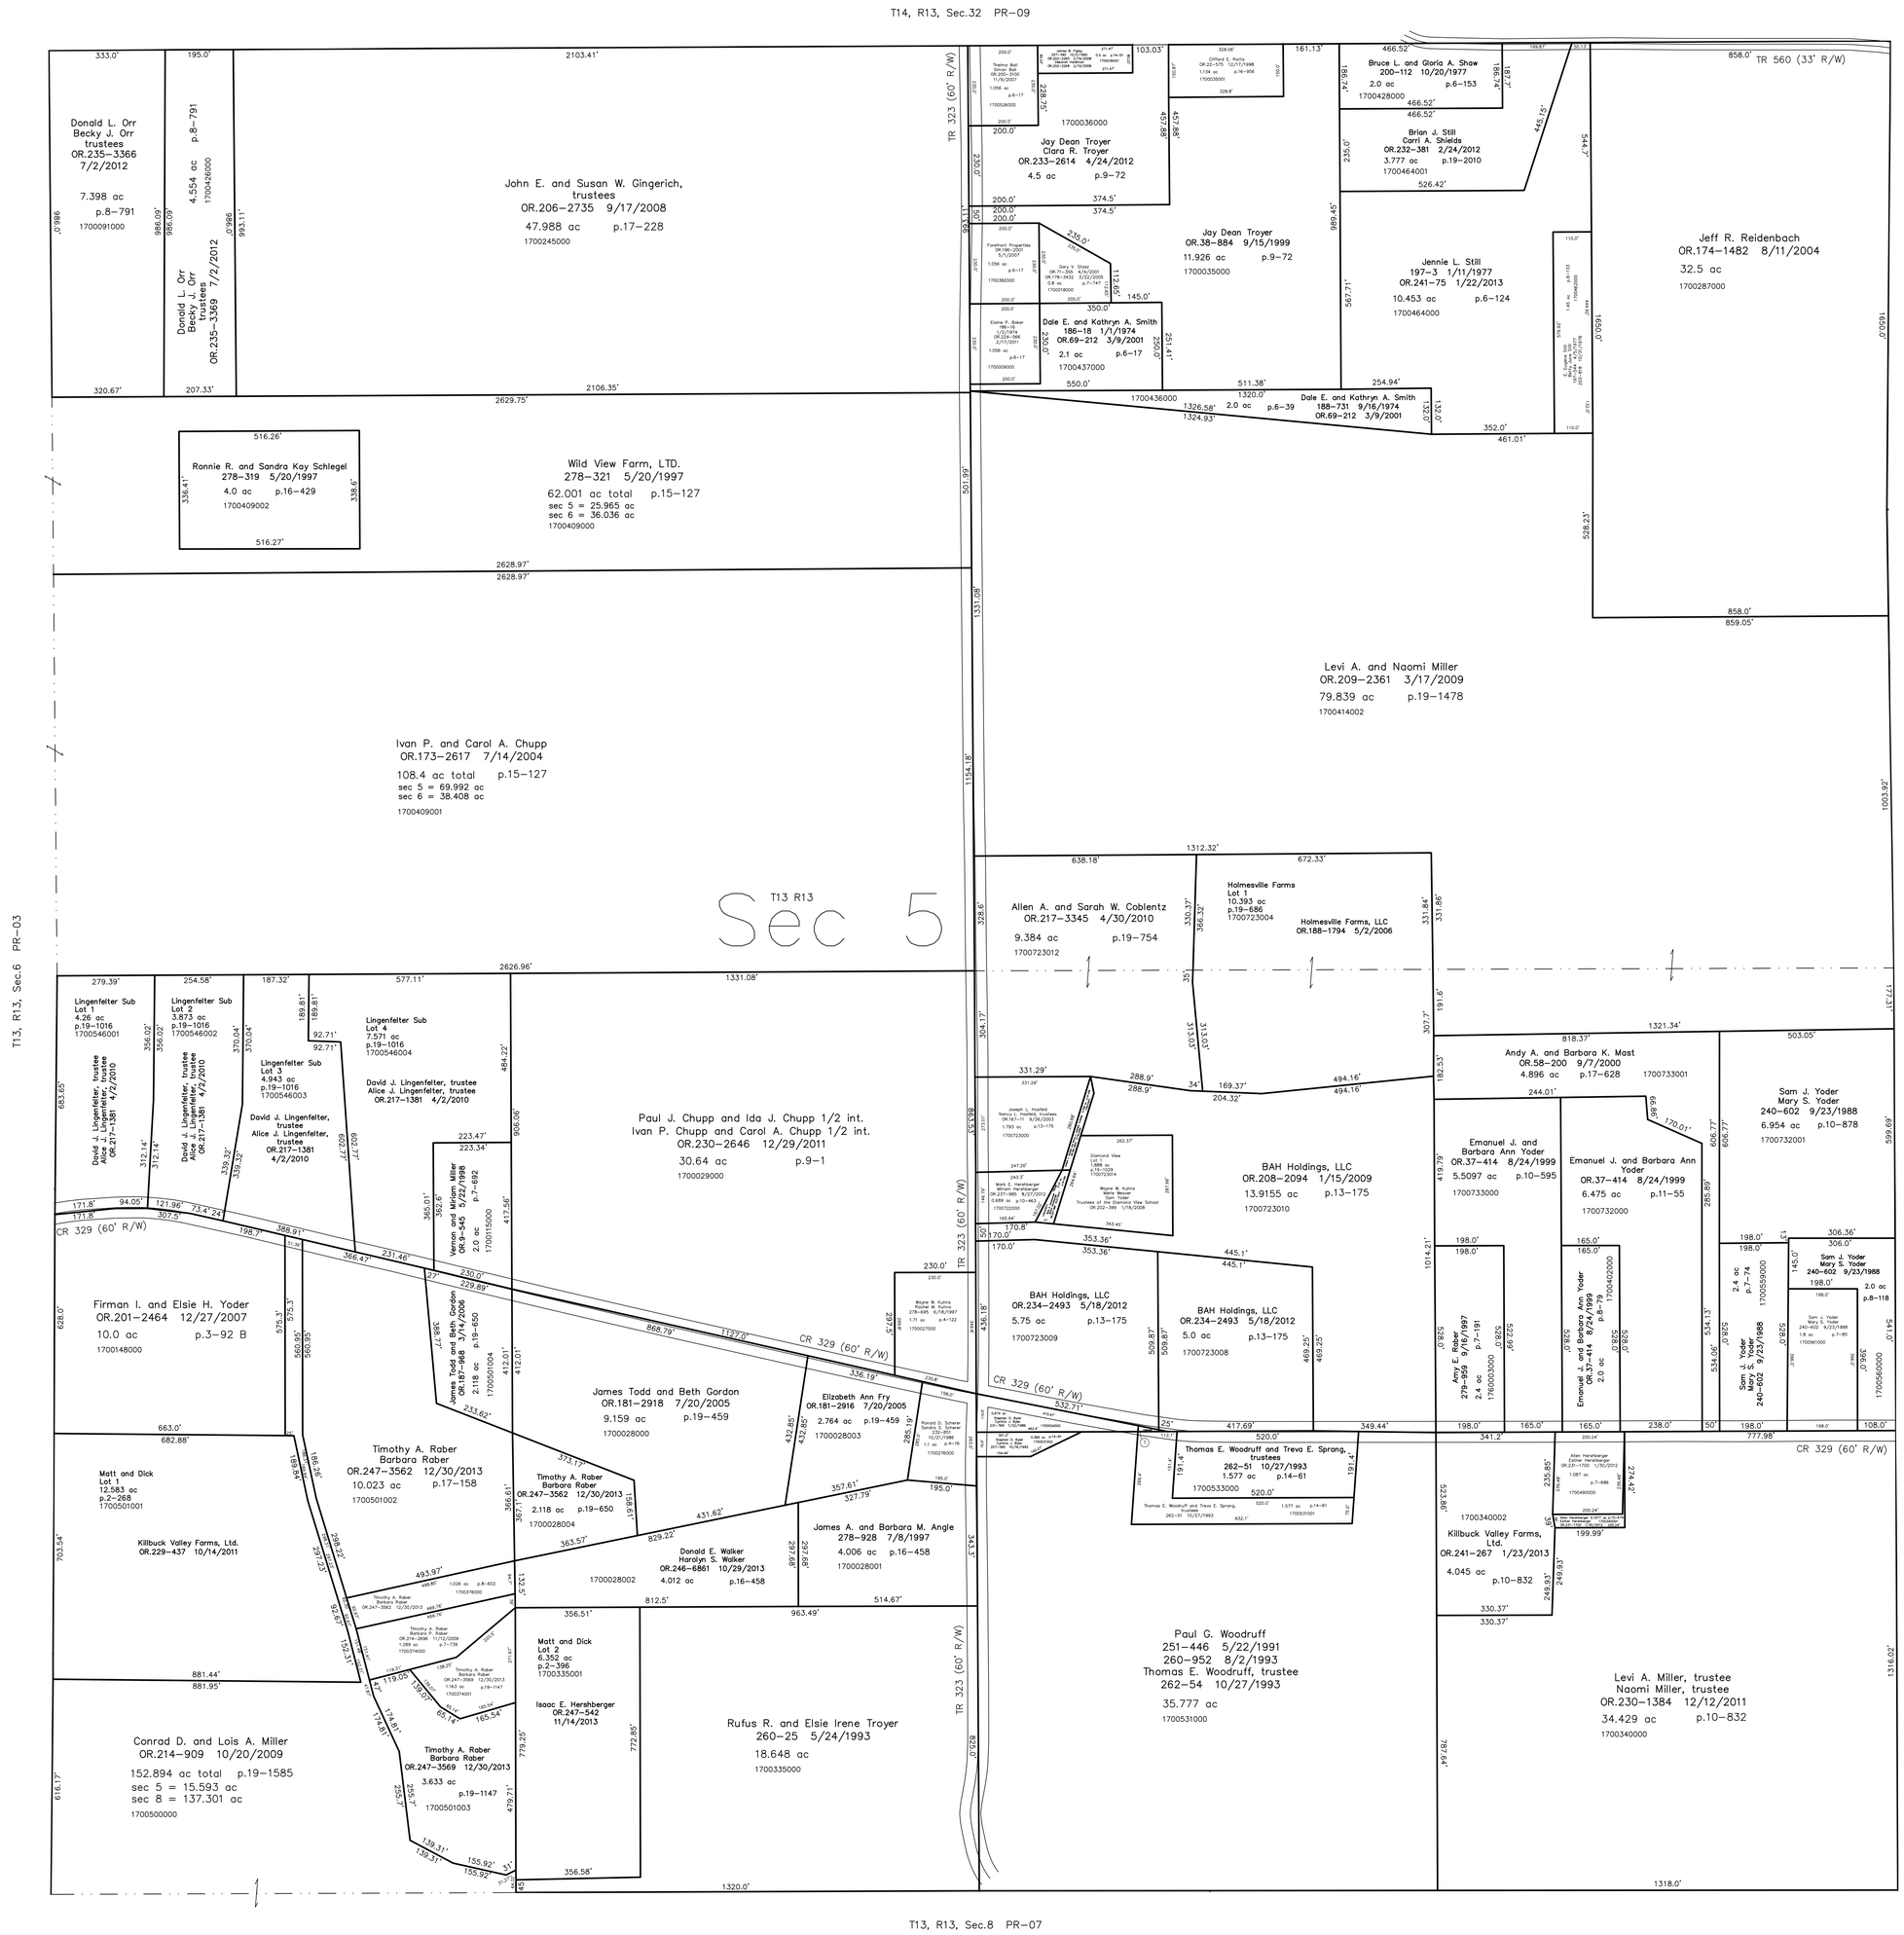

Diamond View Subdivision
Plat 19-1029 Platted 5/3/2007

Holmesville Farms Subdivision
Plat 19-686 Platted 4/26/2006

The Lingenfelter Subdivision
Plat 19-1016 Platted 5/8/2007

Matt and Dick Allotment No.1
Plat 2-268 Platted 1/16/1997

Matt and Dick Allotment No.1 First Addition
Plat 2-396 Platted 6/8/2005

0' 200' 400' 600'
1" = 200'

LET IT BE KNOWN, THIS MAP HAS BEEN PREPARED AS A REFERENCE GUIDE TO PROPERTY OWNERSHIP. WE BELIEVE THIS INFORMATION TO BE CORRECT AND CURRENT, HOWEVER IT IS NOT INTENDED FOR ANY LEGAL USE, WHETHER IT BE IN SALES, TRANSFERS, TRADES, LEASES OF ANY TYPE, ETC., AND DO NOT ACCEPT RESPONSIBILITY FOR ERRORS OF ANY NATURE OR OMISSIONS CONTAINED HEREIN.

⊘ new survey required for next transfer

Last Revision: 12/30/2013

T-13, R-13, Sec.5
Prairie Twp.
Holmes County, Ohio

PR-08