No. 437.

Legal Survey. Notice

To A.J. Chapman, Agnes Sedbetter, Nicholas Jones, Joseph Weaver, Mary Gray James Gray, Fred. Shearer, John Yost.

You are hereby notified that a survey will be made and testimony taken by the County Surveyor of Holmes County, Ohio, on the 10 day of August 1892, between the hours of 10 A.M. and 6 P.M. and to continue from time to time at the request of said County Surveyor until the lines, boundaries and corners of the following described tract of land now owned and held by Paul Daniels, John Yost et al and situate in Richland Township, Holmes County, Ohio, can be established:

Northeast quarter of the Northeast Quarter Sec. 10, Tp 8 R 9.

Interested parties are hereby notified to give said Surveyor the names of witnesses they wish subpoenaed and to be present at said Survey.

Signed this 16 day of July, 1892.

Paul Daniels.

R Tp Sr Sec
9 8 10 NE NE

I hereby certify That the the above notice was served on each person named ~~named~~ therein within the time required by law.

Paul Daniels.

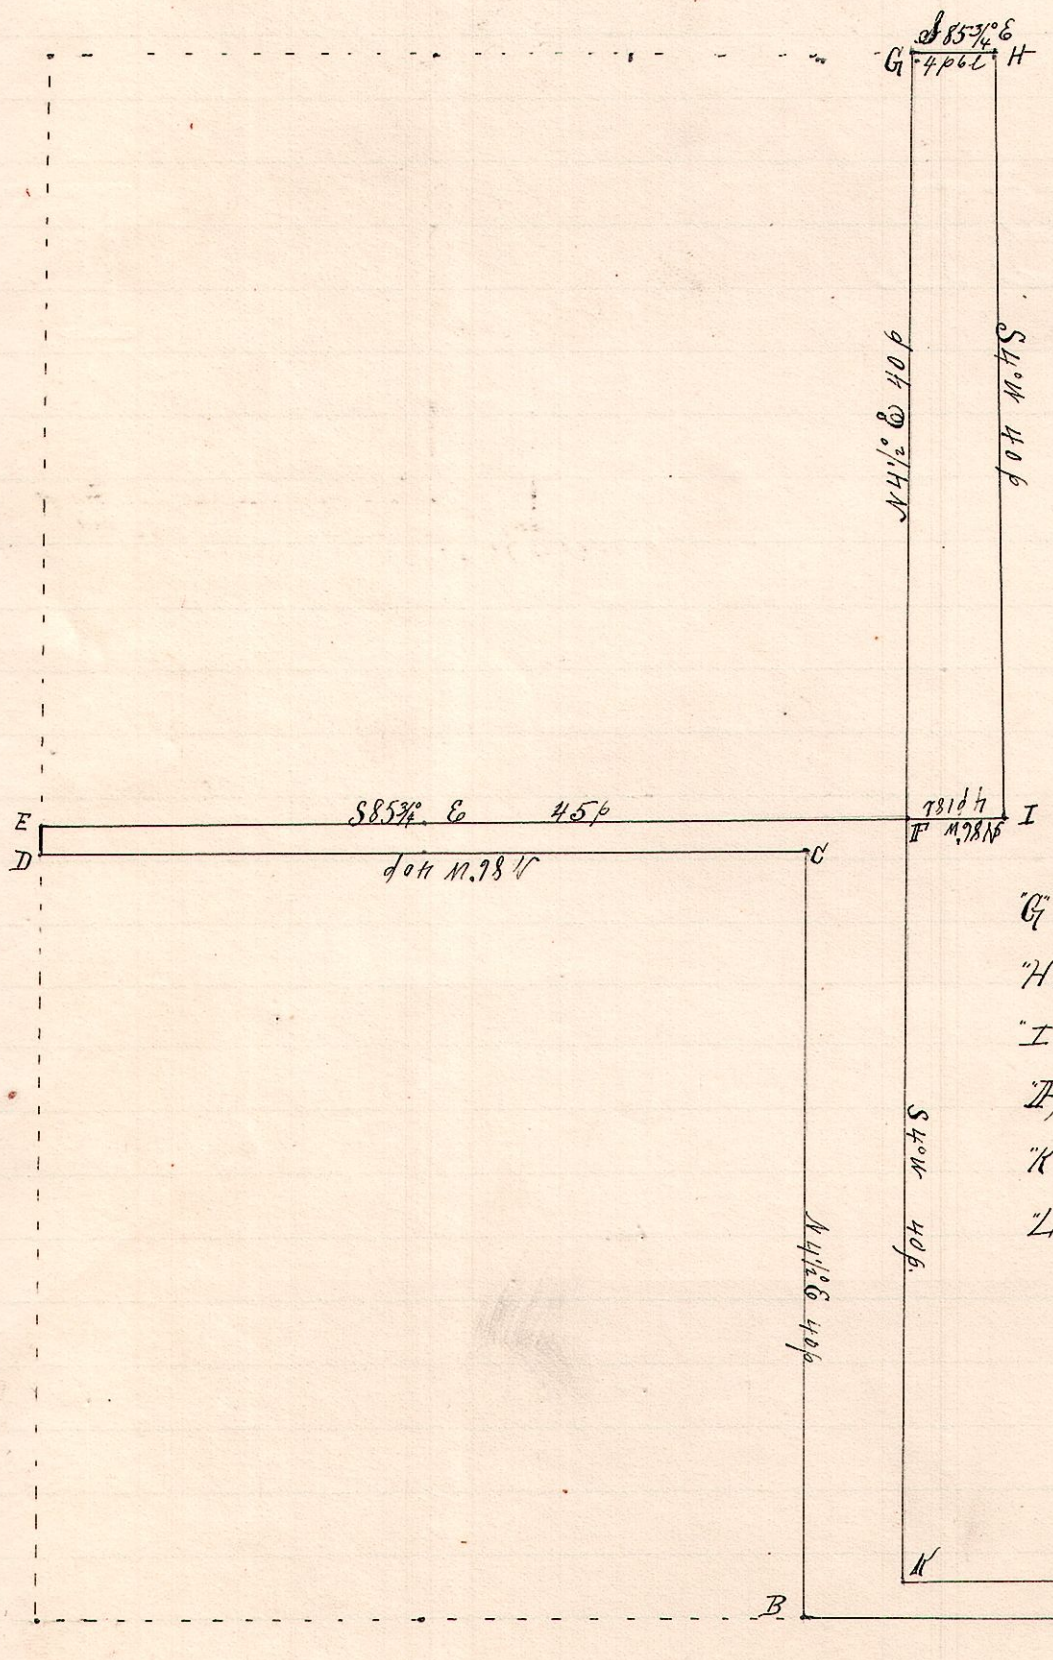

Notice

"N" a stone at southeast corner Northeast Quarter, Northeast Qr, Section 10, Tp. 8, R. 9.

"B" a post on S line said Quarter N 86° W 45 p 5 l from N.

"C" a post N 4½° E 40 p from B.

"D" a post on west line said ¼ Sr N 86° W 40 p from C.

"E" a post on said west line N 4½° E 1 p 13 l from "D."

"F" a post S 85¾° E 45 p from "E."

"G" a post on North line said Section N 4½° E 40 p from F.

"H" " " " " " S 85¾° E 4 p 6 l

"I" a post S 4° W 40 p from "H."

"F" " N 86° W 4 p 18 l from I.

"K" " S 4° W 40 p " "F"

"L" a post on east line said quarter S 86° E 40 p from "K," and N 4° E 1 p 18 l from N.

The above plat shows the strip that remains to Paul Daniels after deducting the several tracts sold by him out of the northeast quarter of the Northeast Quarter of Section 10 Tp 8 R 9, as Surveyed August 10th 1892.

Frank H. Guest, Co. Surveyor, Holmes Co. O.