No 604 TR 142

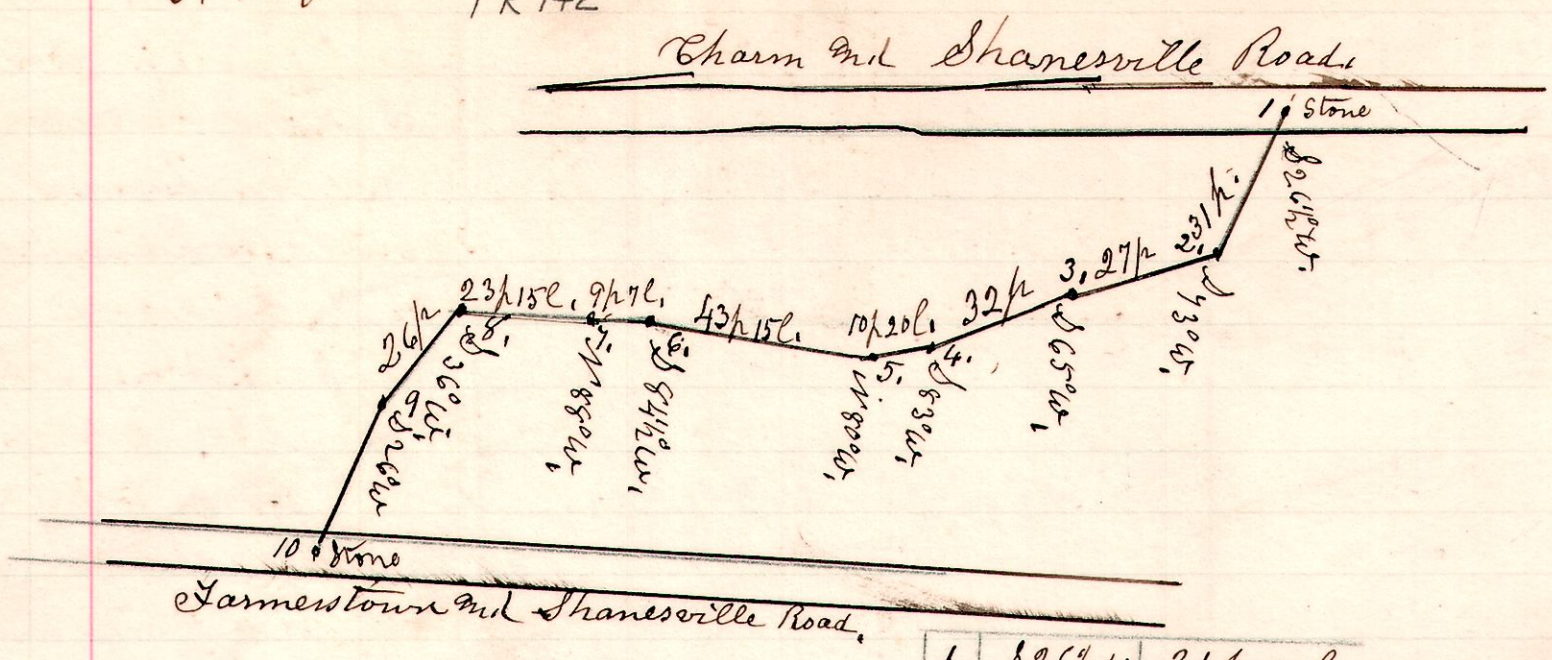

Road to be 30 feet in width.

1	S26½W	31 p 00 l.
2	S73W	29 " 00 "
3	S65W	32 " 00 "
4	S83W	10 " 20 "
5	N80W	43 " 15 "
6	S84½W	9 " 07 "
7	N88W	23 " 15 "
8	S36W	26 " 00 "
9	S26W	33 " 00
		236 p 07 l.

Survey of County Road dedicated by J. C. Schlabach, J. S. Miller, D. C. Yoder and Daniel Coblentz owners of the land through which the road is located. Said road commences at a Stone in the Charm and Shanesville road on the north west quarter of Section 6. in Township 8, of Range 4, and Ends at a Stone in the Farmerstown and Shanesville Road, with intermediate points as indicated above.

April 30th 1906.

H. H. Robinson
County Surveyor.

No 605

6 9 lot 21 12½.

A Survey made for Samuel Maxwell and Yingling to Establish the Corner at A. and at E, and to Establish the line A.E. I Established the Corner by course and distance from B, and at E by Straight line from A to B. At D there is an original Stone of the South East Corner of a 9 acre piece Surveyed in 1837 by Samuel Robinson, the South end of which is now owned by Bingard, a Public Road lies between the Yingling and the Bingard lands.

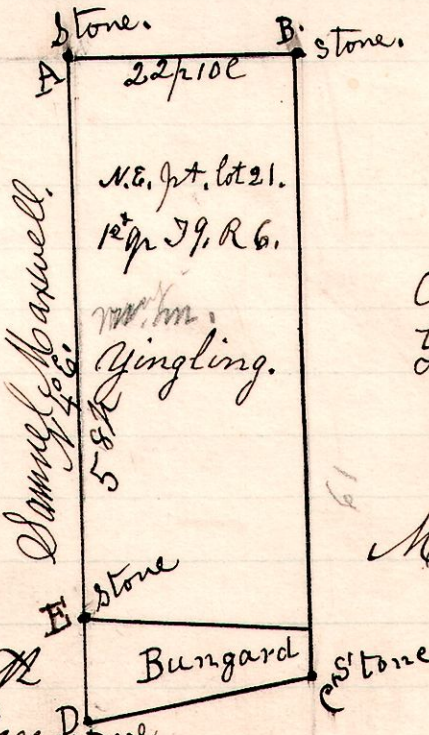

Chain carriers.
Guy R Palmer.
Boyd.

May 2nd 1906
H. H. Robinson
County Surveyor.