9 9 Lot 3 2 9 R

To the Board of Commissioners of Holmes County, Ohio.
The following is a plat and description of the county road as petitioned for by D. D. Cline and others.
Commencing at a stone at the point described in the petition, with witness; Sugar - 12". South 10° west 18 links; Thence N 44° W. 12 perches, Thence N 18° W 6 p. Thence N 10° W. 45 p; Thence N 61° East 4 perches; Thence N 30° 13 perches; Thence N 12° E 10 perches, Thence N 14 perches to a post, ~~in~~ Thence N 45° E 6 perches; Thence N 63° E. 11 perches to the place of termination in a public road leading E & W.
Total distance 121 perches.
Said road commences in a public road leading North and South.

Said road is located on lot No 3. 2 9 2. 7 9. R 9.

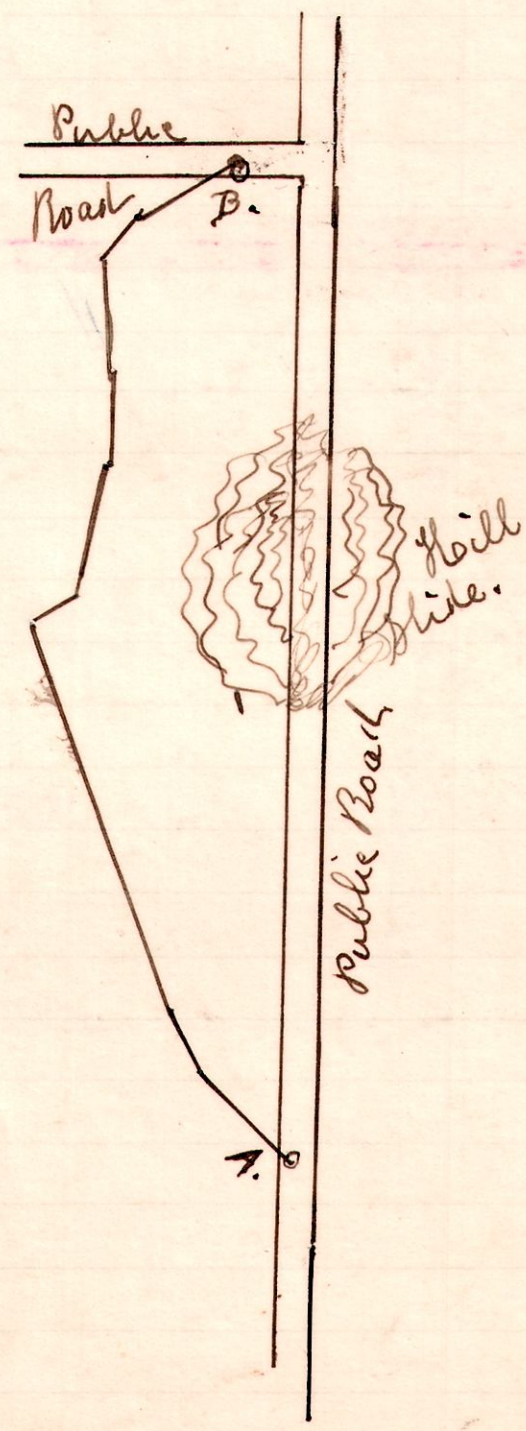

September 2 1907.

H. H. Robinson
County Surveyor.