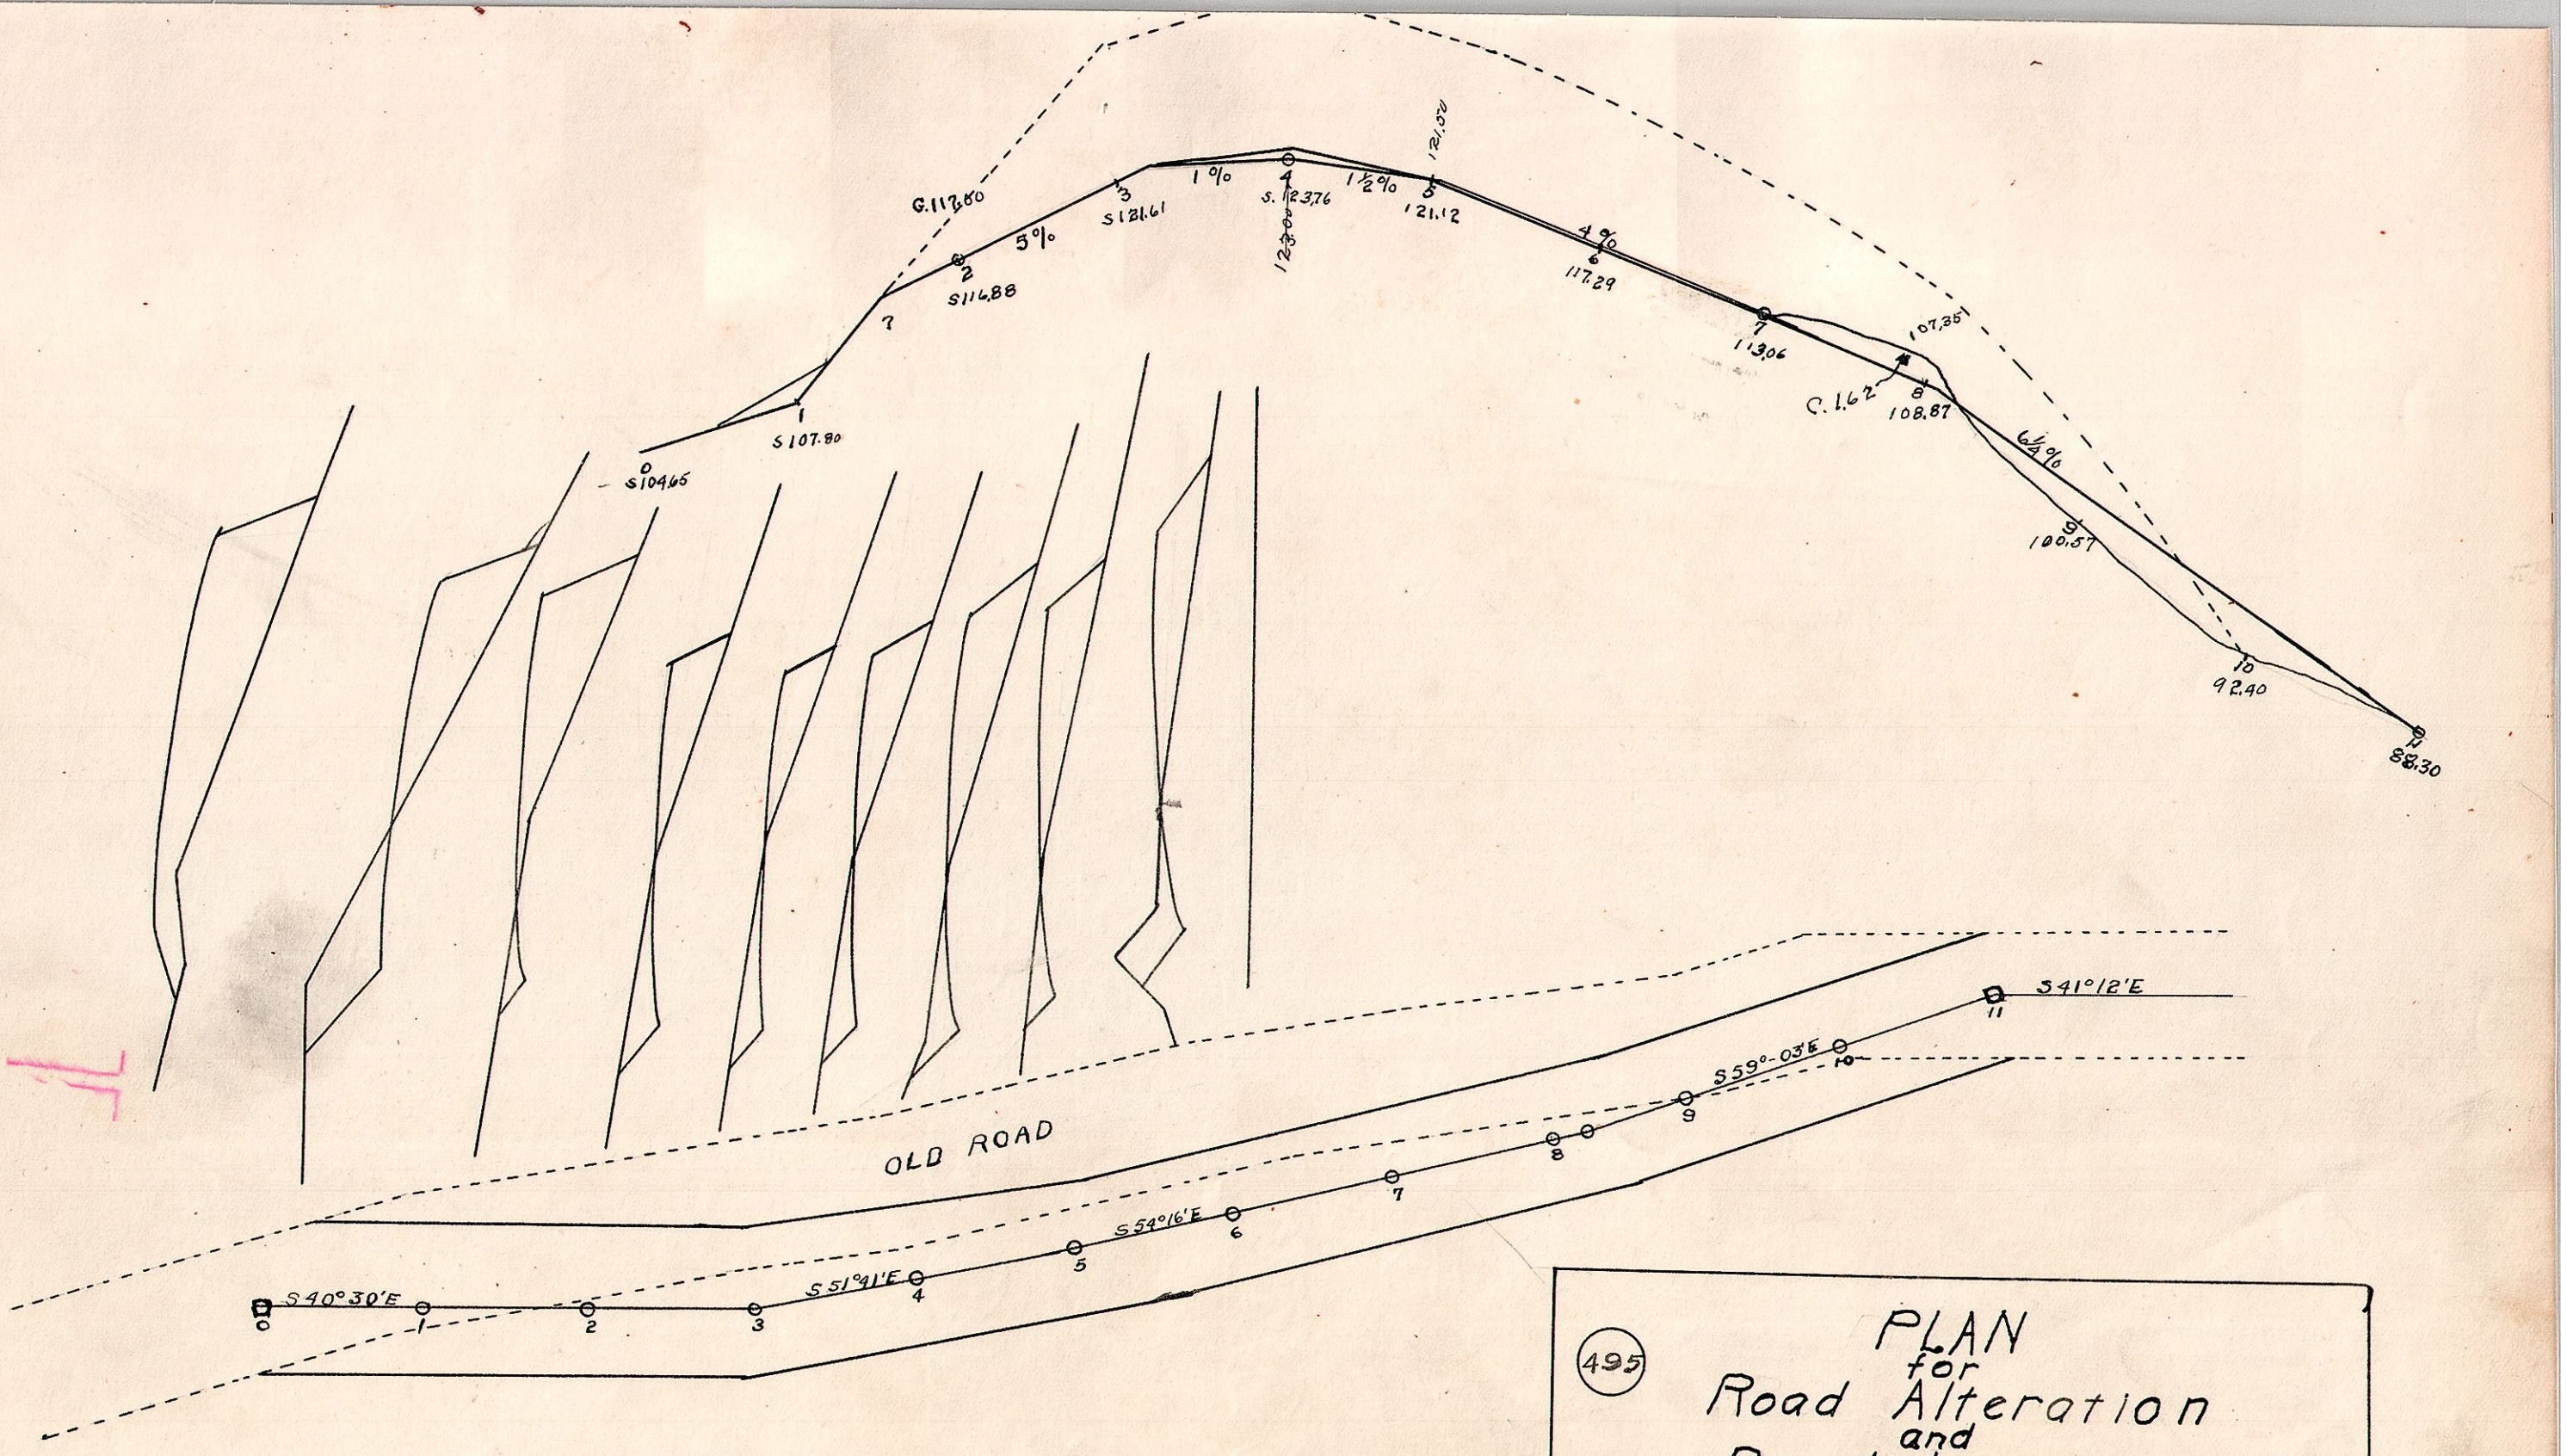

Approved

Commissioners of
Holmes County, Ohio.

(495)

PLAN
for
Road Alteration
and
Road Improvement
on Road No. 268
near W. H. Smithisler.
Knox-Twp.

N.E. Qr. Sec. 17. Twp. 9- R. 9

Nov. 18. 1918

H. H. Palmer Co. Surv.

338