MV-H

VILLAGE OF MILLERSBURG
LOTS 143 & 144

HARDY TOWNSHIP
HOLMES COUNTY, OHIO

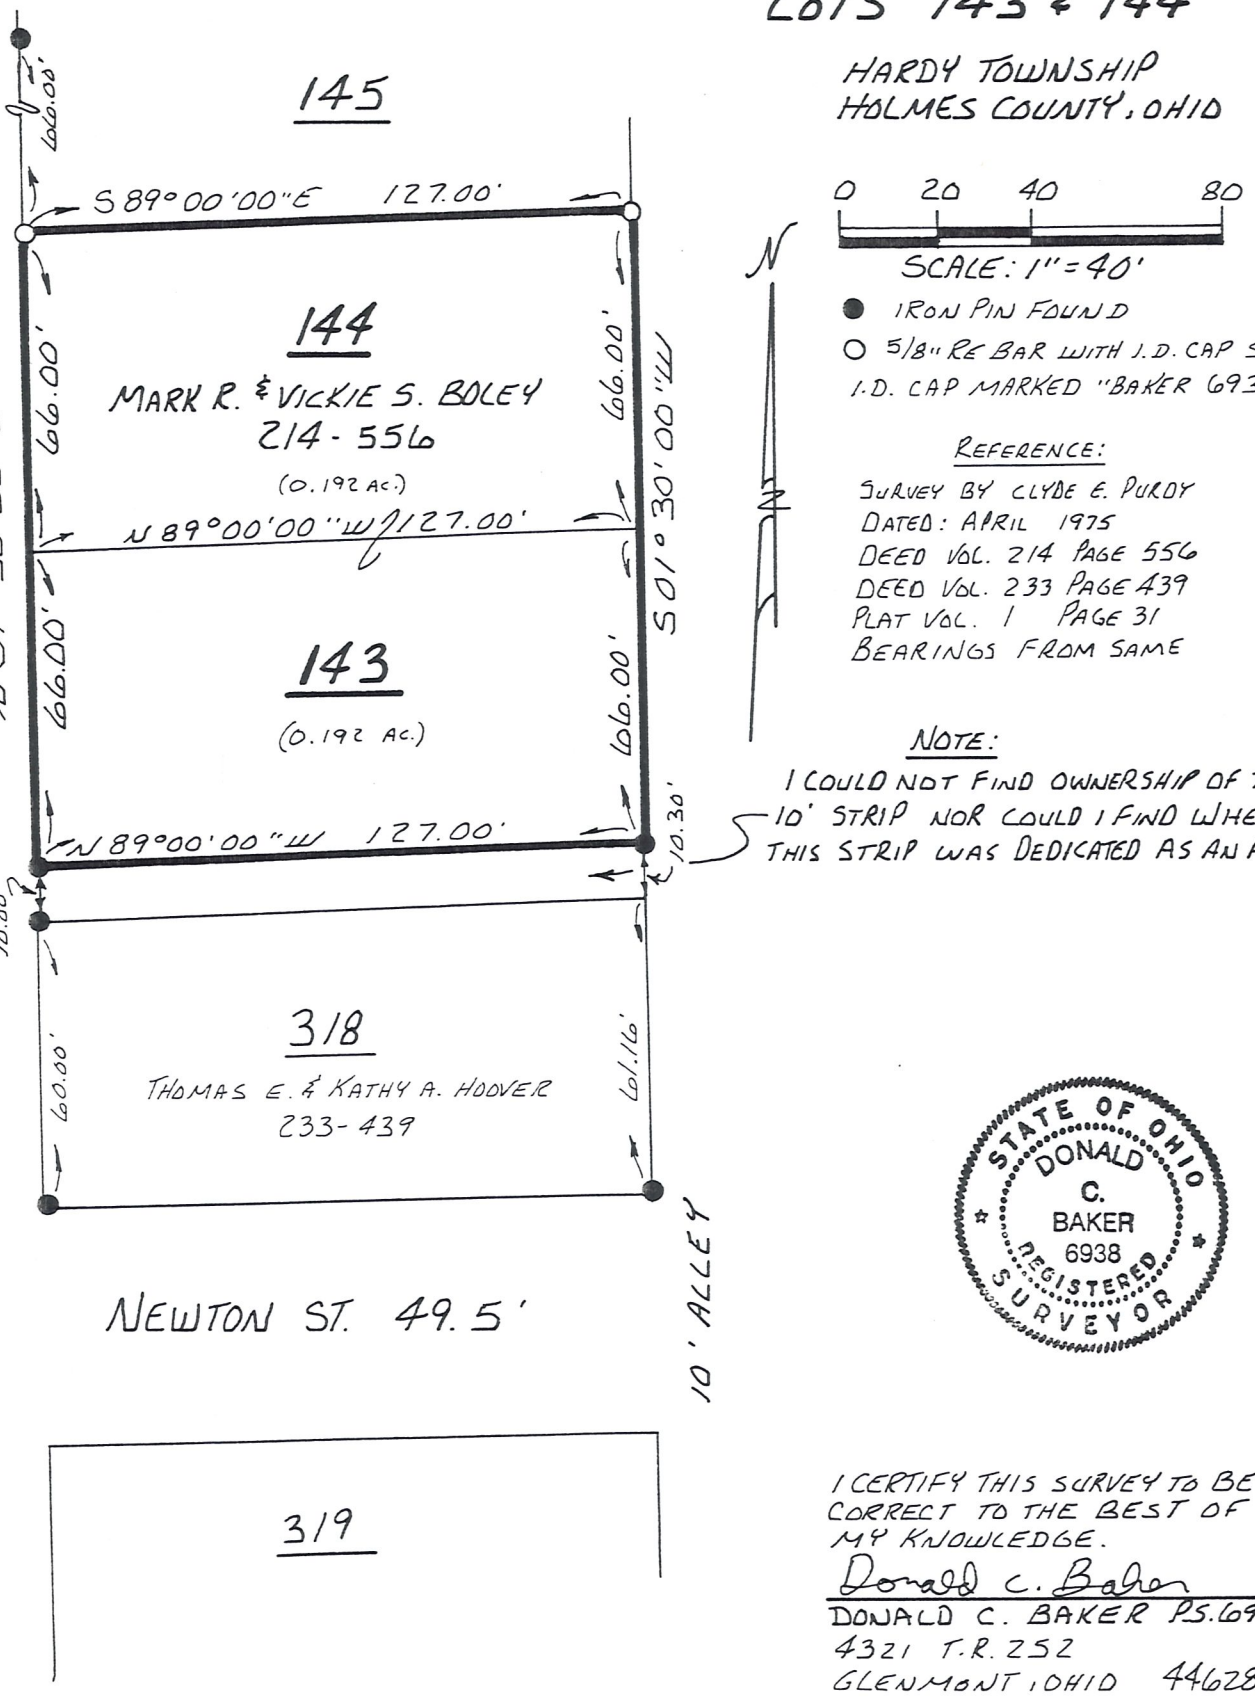

REFERENCE:

SURVEY BY CLYDE E. PURDY
DATED: APRIL 1975
DEED VOL. 214 PAGE 556
DEED VOL. 233 PAGE 439
PLAT VOL. 1 PAGE 31
BEARINGS FROM SAME

NOTE:

I COULD NOT FIND OWNERSHIP OF THIS 10' STRIP NOR COULD I FIND WHERE THIS STRIP WAS DEDICATED AS AN ALLEY

STATE OF OHIO
DONALD C. BAKER
6938
REGISTERED SURVEYOR

I CERTIFY THIS SURVEY TO BE CORRECT TO THE BEST OF MY KNOWLEDGE.

Donald C. Baker

DONALD C. BAKER PS.6938
4321 T.R. 252
GLENMONT, OHIO 44628

AUGUST 9, 1991

1822-MLS